FOR CUSTOMER USE ONLY
DO NOT USE FOR CONSTRUCTION

SUBMITTAL APPROVAL

	Y	N	WITH COMMENTS
OVERALL DIMENSIONS	☐	☐	☐
WEIGHT	☐	☐	☐
CIRCUIT LOCATION	☐	☐	☐
CIRCUIT LAYOUT	☐	☐	☐

CUSTOMER NAME _____

CUSTOMER SIGNATURE _____

DATE _____

Hillphoenix Inc. CONFIDENTIAL
The information set forth in this document is confidential and proprietary. No reproduction or dissemination of this information is authorized by Hillphoenix or it's agents. This document is to be distributed only to recipients authorized by Hillphoenix. This document is to be returned to Hillphoenix upon completion of it's use by the authorized recipient or upon request by Hillphoenix.
© Copyright 2022-2023 Hillphoenix, Inc. A Dover Company Conyers, Georgia, USA

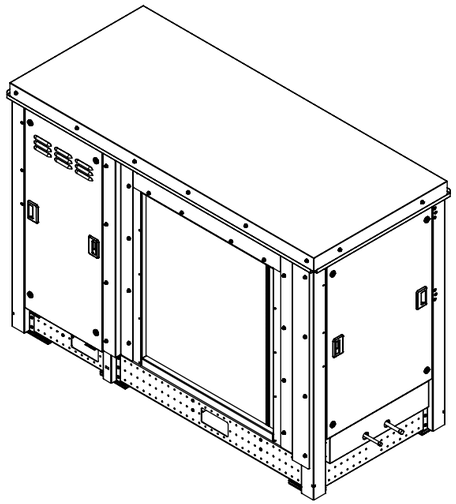

REAR ISOMETRIC VIEW

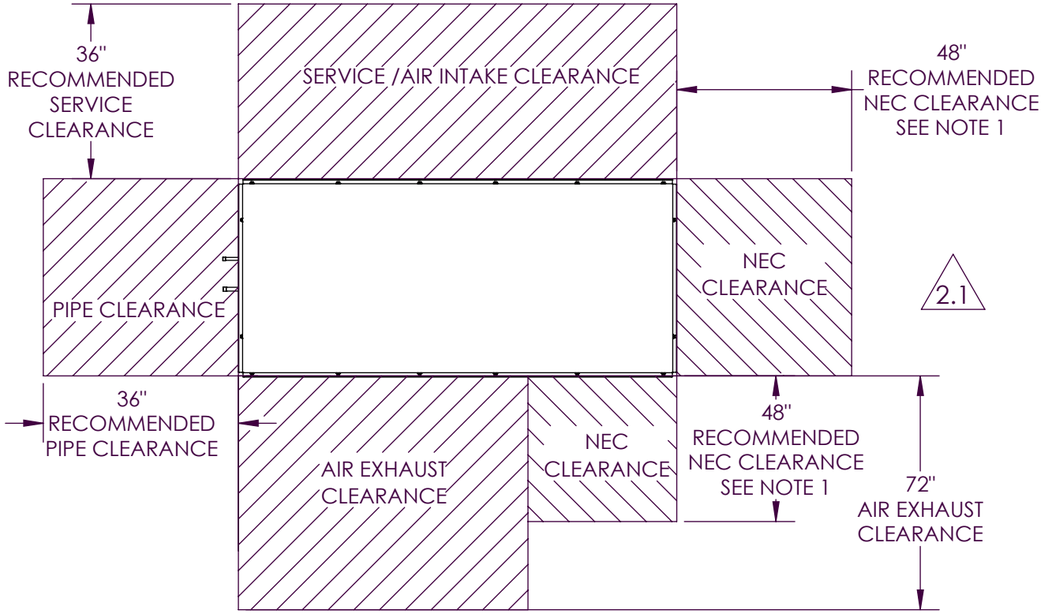

TOP VIEW

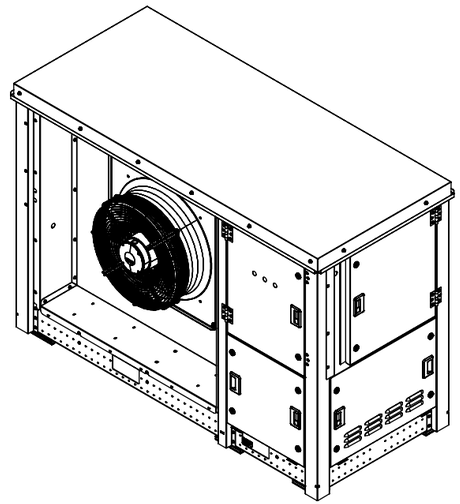

FRONT ISOMETRIC VIEW

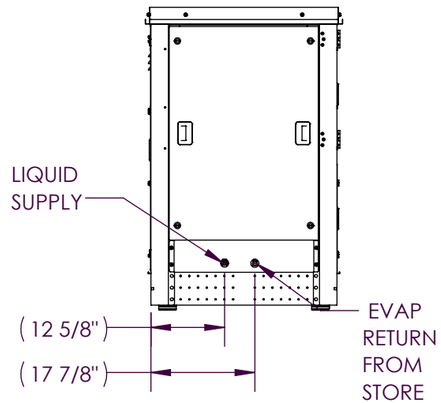

LEFT SIDE VIEW

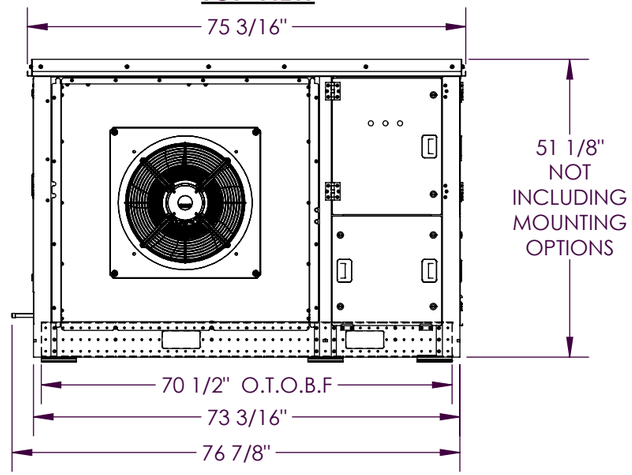

FRONT VIEW

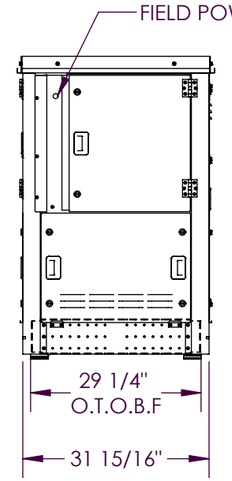

RIGHT SIDE VIEW

NOTES :

1. MINIMUM CLEARANCE REQUIREMENTS SHOWN ARE FOR GENERAL REPRESENTATION ONLY. ACTUAL CLEARANCE REQUIREMENTS ARE DEPENDENT UPON AUTHORITY HAVING JURISDICTION AND MAY EXCEED. DIMENSIONS SHOWN. IT IS THE RESPONSIBILITY OF THE INSTALLING CONTRACTOR TO ENSURE THAT THE FINAL. EQUIPMENT
2. O.T.O.B.F (OUTER TO OUTER BASE FRAME) DIMENSION DENOTES THE ACTUAL PERIMITER OF THE C-CHANNEL
3. EQUIPMENT INSTALLATION MEETS ALL APPLICABLE CODE REQUIREMENTS

REVISION RECORD

REV	DATE	BY	DESCRIPTION
1.1	19DEC2025	MDP	INITIAL RELEASE
2.1	10JUL2026	MDP	CHANGED DIMENSION FROM 45 IN TO 46 1/2 IN,ADDED AIRINTAKE AND EXHAUST CLEARANCE,UPDATED TABLE
-	-		-
-	-	-	-

P/C: **FLEX ONE**

CAD FILE NAME: drw-56866307-00155216

P/N: AS00115226

ASSY, SUBMITTAL,FNE

DRAWN BY: MDP
ENG. APPROVAL: -
DATE: 19DEC2025
SCALE: (EXCEPT AS NOTED) 1:16
B
SHEET: 1 of 4

Hillphoenix.
SYSTEMS - REFRIGERATION A DOVER COMPANY
2016 GEES MILL ROAD • CONYERS, GA 30013
PHONE: (770) 285-3100 • FAX: (770) 285-3076

THIS DOCUMENT CONTAINS INFORMATION WHICH HILL PHOENIX CONSIDERS TO BE CONFIDENTIAL OR PROPRIETARY. ALL RIGHTS ARE RESERVED UNLESS OTHERWISE STATED HEREIN.

MOUNTING OPTIONS

OPTION 1: PREFER MOUNTING ALONG PERIMETER OF UNIT, USE O.T.O.B.F. DIMENSIONS.
(THIS IS APPLICABLE FOR INDOOR MOUNTING

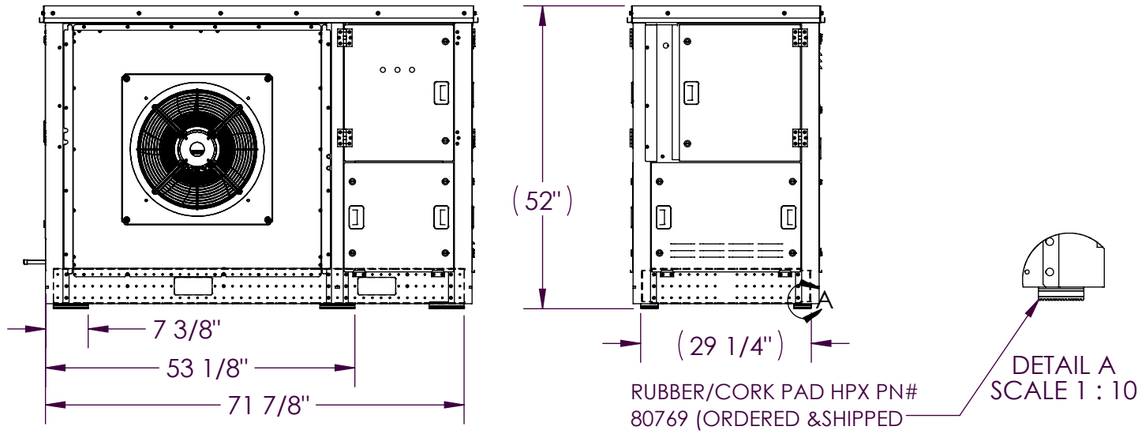

OPTION 2: SEISMIC SPRING

OPTIONAL FACTORY SUPPLIED SEISMIC SPRINGS. (ORDERED &SHIPPED SEPARATELY)

HPX PN# PT00079176 MOUNTING BRACKET

DETAIL C
SCALE 1 : 10

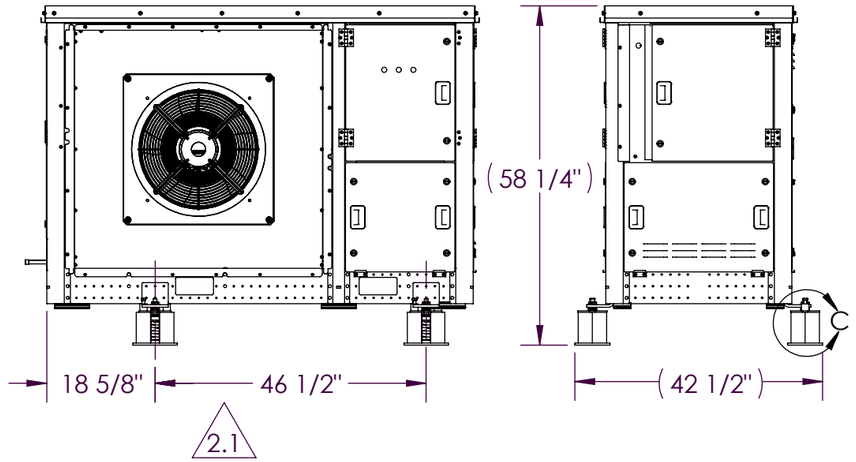

OPTION 3: ROOF CURB/SLAB/BENCH MOUNT
(THIS IS APPLICABLE FOR OUTDOOR MOUNTING AND ONLY WHEN ANCHORED INDOOR)

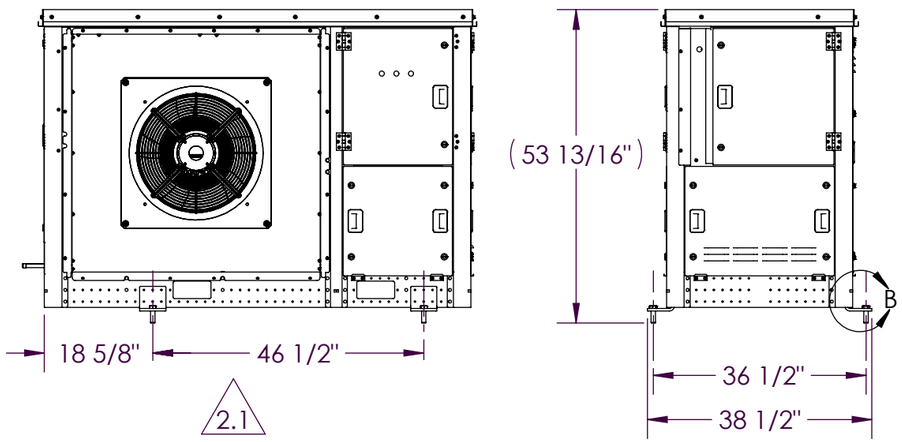

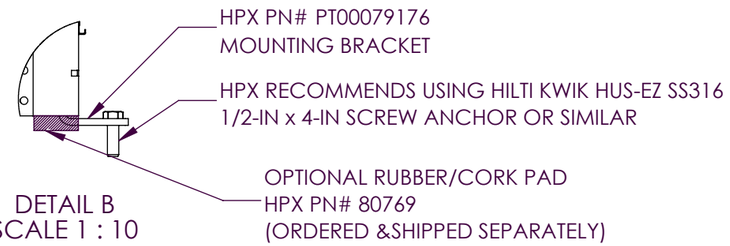

DETAIL B
SCALE 1 : 10

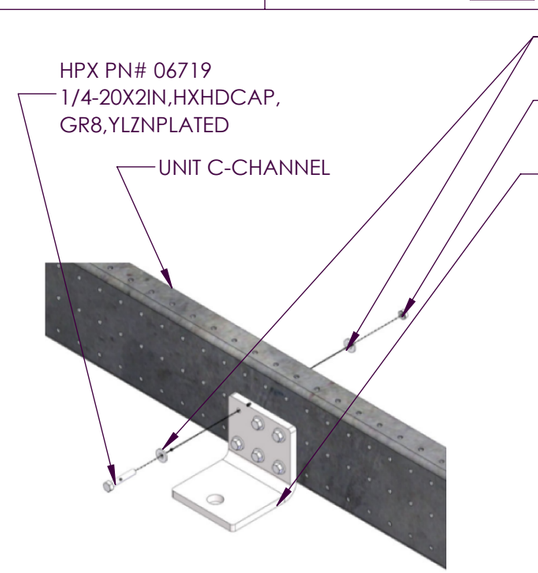

USE THIS BRACKET TO MOUNT THE UNIT ON SLAB OR ROOF CURB OR BENCH OR SEISMIC SPRING.TORQUE BOLTS TO 12-14 FT-LB

FOR MOUNTING OPTION-3,ALTERNATIVELY HPX RECOMMENDS TO WELD 4IN LONG 1/4" BEAD AT 4 PLACES IN ALONG THE LENGTH OF THE UNIT

MOUTING BRACKET ATTCAHMENT DETAILS FOR OPTION 2 AND 3

FOR CUSTOMER USE ONLY
DO NOT USE FOR CONSTRUCTION

SUBMITTAL APPROVAL

	Y	N	WITH COMMENTS
OVERALL DIMENSIONS	☐	☐	☐
WEIGHT	☐	☐	☐
CIRCUIT LOCATION	☐	☐	☐
CIRCUIT LAYOUT	☐	☐	☐

CUSTOMER NAME _____

CUSTOMER SIGNATURE _____

DATE _____

Hillphoenix Inc. CONFIDENTIAL
The information set forth in this document is confidential and proprietary. No reproduction or dissemination of this information is authorized by Hillphoenix or it's agents. This document is to be distributed only to recipients authorized by Hillphoenix. This document is to be returned to Hillphoenix upon completion of it's use by the authorized recipient or upon request by Hillphoenix.
©Copyright 2022-2023 Hillphoenix, Inc. A Dover Company Conyers, Georgia, USA

NOTE:
1. MOUNTING OPTIONS ARE SHOWN FOR REFERENCE ONLY. CONSULT WITH ARCHITECT/EOR
FOR ATTACHMENT METHOD REQUIRED BY THE SPECIFIC REGION.
2. USE O.T.O.B.F. DIMENSIONS SHOWN IN PAGE 1 FOR MOUNTING ALONG PERIMETER OF UNIT.
3. CONSULT HILLPHOENIX SALES RESPRENTATIVE TO REQUEST SHIP LOOSE PARTS.

REVISION RECORD

P/C: **FLEX ONE**

CAD FILE NAME: drw-56866307-00155216

REV	DATE	BY	DESCRIPTION
1.1	19DEC2025	MDP	INITIAL RELEASE
2.1	10JUL2026	MDP	CHANGED DIMENSION FROM 45 IN TO 46 1/2 IN,ADDED AIRINTAKE AND EXHAUST CLEARANCE,UPDATED TABLE
-	-		-
-	-	-	-

P/N: AS00115226

ASSY, SUBMITTAL,FNE

DRAWN BY: MDP
ENG. APPROVAL: -
DATE: 19DEC2025
SCALE: (EXCEPT AS NOTED) 1:16
B
SHEET: 2 of 4

Hillphoenix
SYSTEMS - REFRIGERATION A DOVER COMPANY
2016 GEES MILL ROAD • CONYERS, GA 30013
PHONE: (770) 285-3100 • FAX: (770) 285-3076

THIS DOCUMENT CONTAINS INFORMATION WHICH HILL PHOENIX CONSIDERS TO BE CONFIDENTIAL OR PROPRIETARY. ALL RIGHTS ARE RESERVED UNLESS OTHERWISE STATED HEREIN.

FOR CUSTOMER USE ONLY
DO NOT USE FOR CONSTRUCTION

SUBMITTAL APPROVAL

	Y	N	WITH COMMENTS
OVERALL DIMENSIONS	☐	☐	☐
WEIGHT	☐	☐	☐
CIRCUIT LOCATION	☐	☐	☐
CIRCUIT LAYOUT	☐	☐	☐

CUSTOMER NAME _____

CUSTOMER SIGNATURE _____

DATE _____

Hillphoenix Inc. CONFIDENTIAL
The information set forth in this document is confidential and proprietary. No reproduction or dissemination of this information is authorized by Hillphoenix or it's agents. This document is to be distributed only to recipients authorized by Hillphoenix. This document is to be returned to Hillphoenix upon completion of it's use by the authorized recipient or upon request by Hillphoenix.

© Copyright 2022-2023 Hillphoenix, Inc. A Dover Company Conyers, Georgia, USA

FORK LIFTING DETAILS

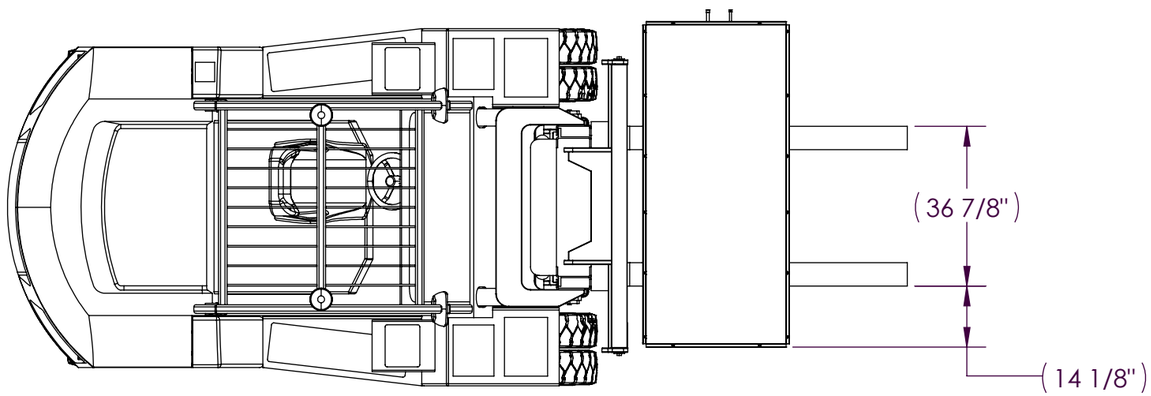

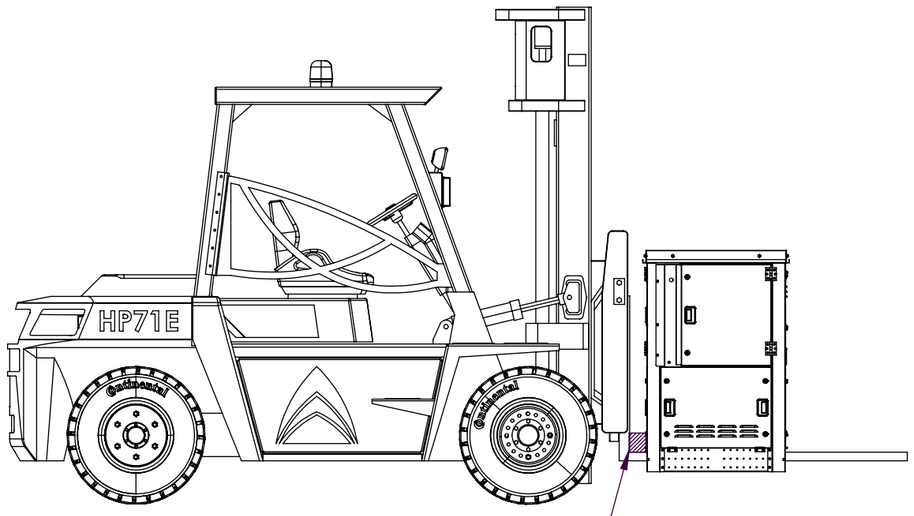

USE CAUTION WHILE LIFTING USING FORK TRUCK

REVISION RECORD				P/C: **FLEX ONE**	P/N: AS00115226	DRAWN BY: MDP
REV	DATE	BY	DESCRIPTION	CAD FILE NAME: drw-56866307-00155216		ENG. APPROVAL: -
1.1	19DEC2025	MDP	INITIAL RELEASE		**ASSY, SUBMITTAL,FNE**	DATE: 19DEC2025
2.1	10JUL2026	MDP	CHANGED DIMENSION FROM 45 IN TO 46 1/2 IN,ADDED AIRINTAKE AND EXHAUST CLEARANCE,UPDATED TABLE		Hillphoenix SYSTEMS - REFRIGERATION A DOVER COMPANY	SCALE: (EXCEPT AS NOTED) 1:16
-	-		-		2016 GEES MILL ROAD • CONYERS, GA 30013 PHONE: (770) 285-3100 • FAX: (770) 285-3076	B
-	-	-	-			SHEET: 3 of 4

THIS DOCUMENT CONTAINS INFORMATION WHICH HILL PHOENIX CONSIDERS TO BE CONFIDENTIAL OR PROPRIETARY. ALL RIGHTS ARE RESERVED UNLESS OTHERWISE STATED HEREIN.

SI No	MODEL NOMENCLATURE	COMP CONFIG MTxLT	DRY SHIPPING WEIGHT	OPERATING WEIGHT	LT SUCTION LOOP	MT SUCTION LOOP	LIQUID LOOP	ELECTRICAL DETAILS (RACK ONLY)			
								208/60/3		460/60/3	
								MCA	MOPD	MCA	MOPD
1	FNE_1+0x0_M0010_L0000_0000_BO_E	1x0	1200	1250	N/A	3/8	1/2	32	40	19	30
2	FNE_1+0x0_M0018_L0000_0000_BO_E	1x0	1200	1250	N/A	3/8	1/2	38	50	22	30
3	FNE_1+0x0_M0032_L0000_0000_BO_E	1x0	1200	1250	N/A	1/2	1/2	53	80	28	40
4	FNE_0+0x1_M0000_L0025_0000_DR_E	0x1	1300	1350	5/8	N/A	1/2	48	70	28	40
5	FNE_0+0x1_M0000_L0034_0000_DR_E	0x1	1300	1350	5/8	N/A	1/2	61	100	34	50

△2.1

FOR CUSTOMER USE ONLY
DO NOT USE FOR CONSTRUCTION

SUBMITTAL APPROVAL

	Y	N	WITH COMMENTS
OVERALL DIMENSIONS	☐	☐	☐
WEIGHT	☐	☐	☐
CIRCUIT LOCATION	☐	☐	☐
CIRCUIT LAYOUT	☐	☐	☐

CUSTOMER NAME _____

CUSTOMER SIGNATURE _____

DATE _____

Hillphoenix Inc. CONFIDENTIAL
The information set forth in this document is confidential and proprietary. No reproduction or dissemination of this information is authorized by Hillphoenix or it's agents. This document is to be distributed only to recipients authorized by Hillphoenix. This document is to be returned to Hillphoenix upon completion of it's use by the authorized recipient or upon request by Hillphoenix.
© Copyright 2022-2023 Hillphoenix, Inc. A Dover Company Conyers, Georgia, USA

REVISION RECORD

REV	DATE	BY	DESCRIPTION
△1.1	19DEC2025	MDP	INITIAL RELEASE
△2.1	10JUL2026	MDP	CHANGED DIMENSION FROM 45 IN TO 46 1/2 IN,ADDED AIRINTAKE AND EXHAUST CLEARANCE,UPDATED TABLE
△-	-		-
△-	-	-	-

P/C: **FLEX ONE**

CAD FILE NAME: drw-56866307-00155216

P/N: AS00115226

ASSY, SUBMITTAL,FNE

DRAWN BY: MDP
ENG. APPROVAL: -
DATE: 19DEC2025
SCALE: (EXCEPT AS NOTED) 1:16
B
SHEET: 4 of 4

Hillphoenix
SYSTEMS - REFRIGERATION A DOVER COMPANY
2016 GEES MILL ROAD • CONYERS, GA 30013
PHONE: (770) 285-3100 • FAX: (770) 285-3076

THIS DOCUMENT CONTAINS INFORMATION WHICH HILL PHOENIX CONSIDERS TO BE CONFIDENTIAL OR PROPRIETARY. ALL RIGHTS ARE RESERVED UNLESS OTHERWISE STATED HEREIN.